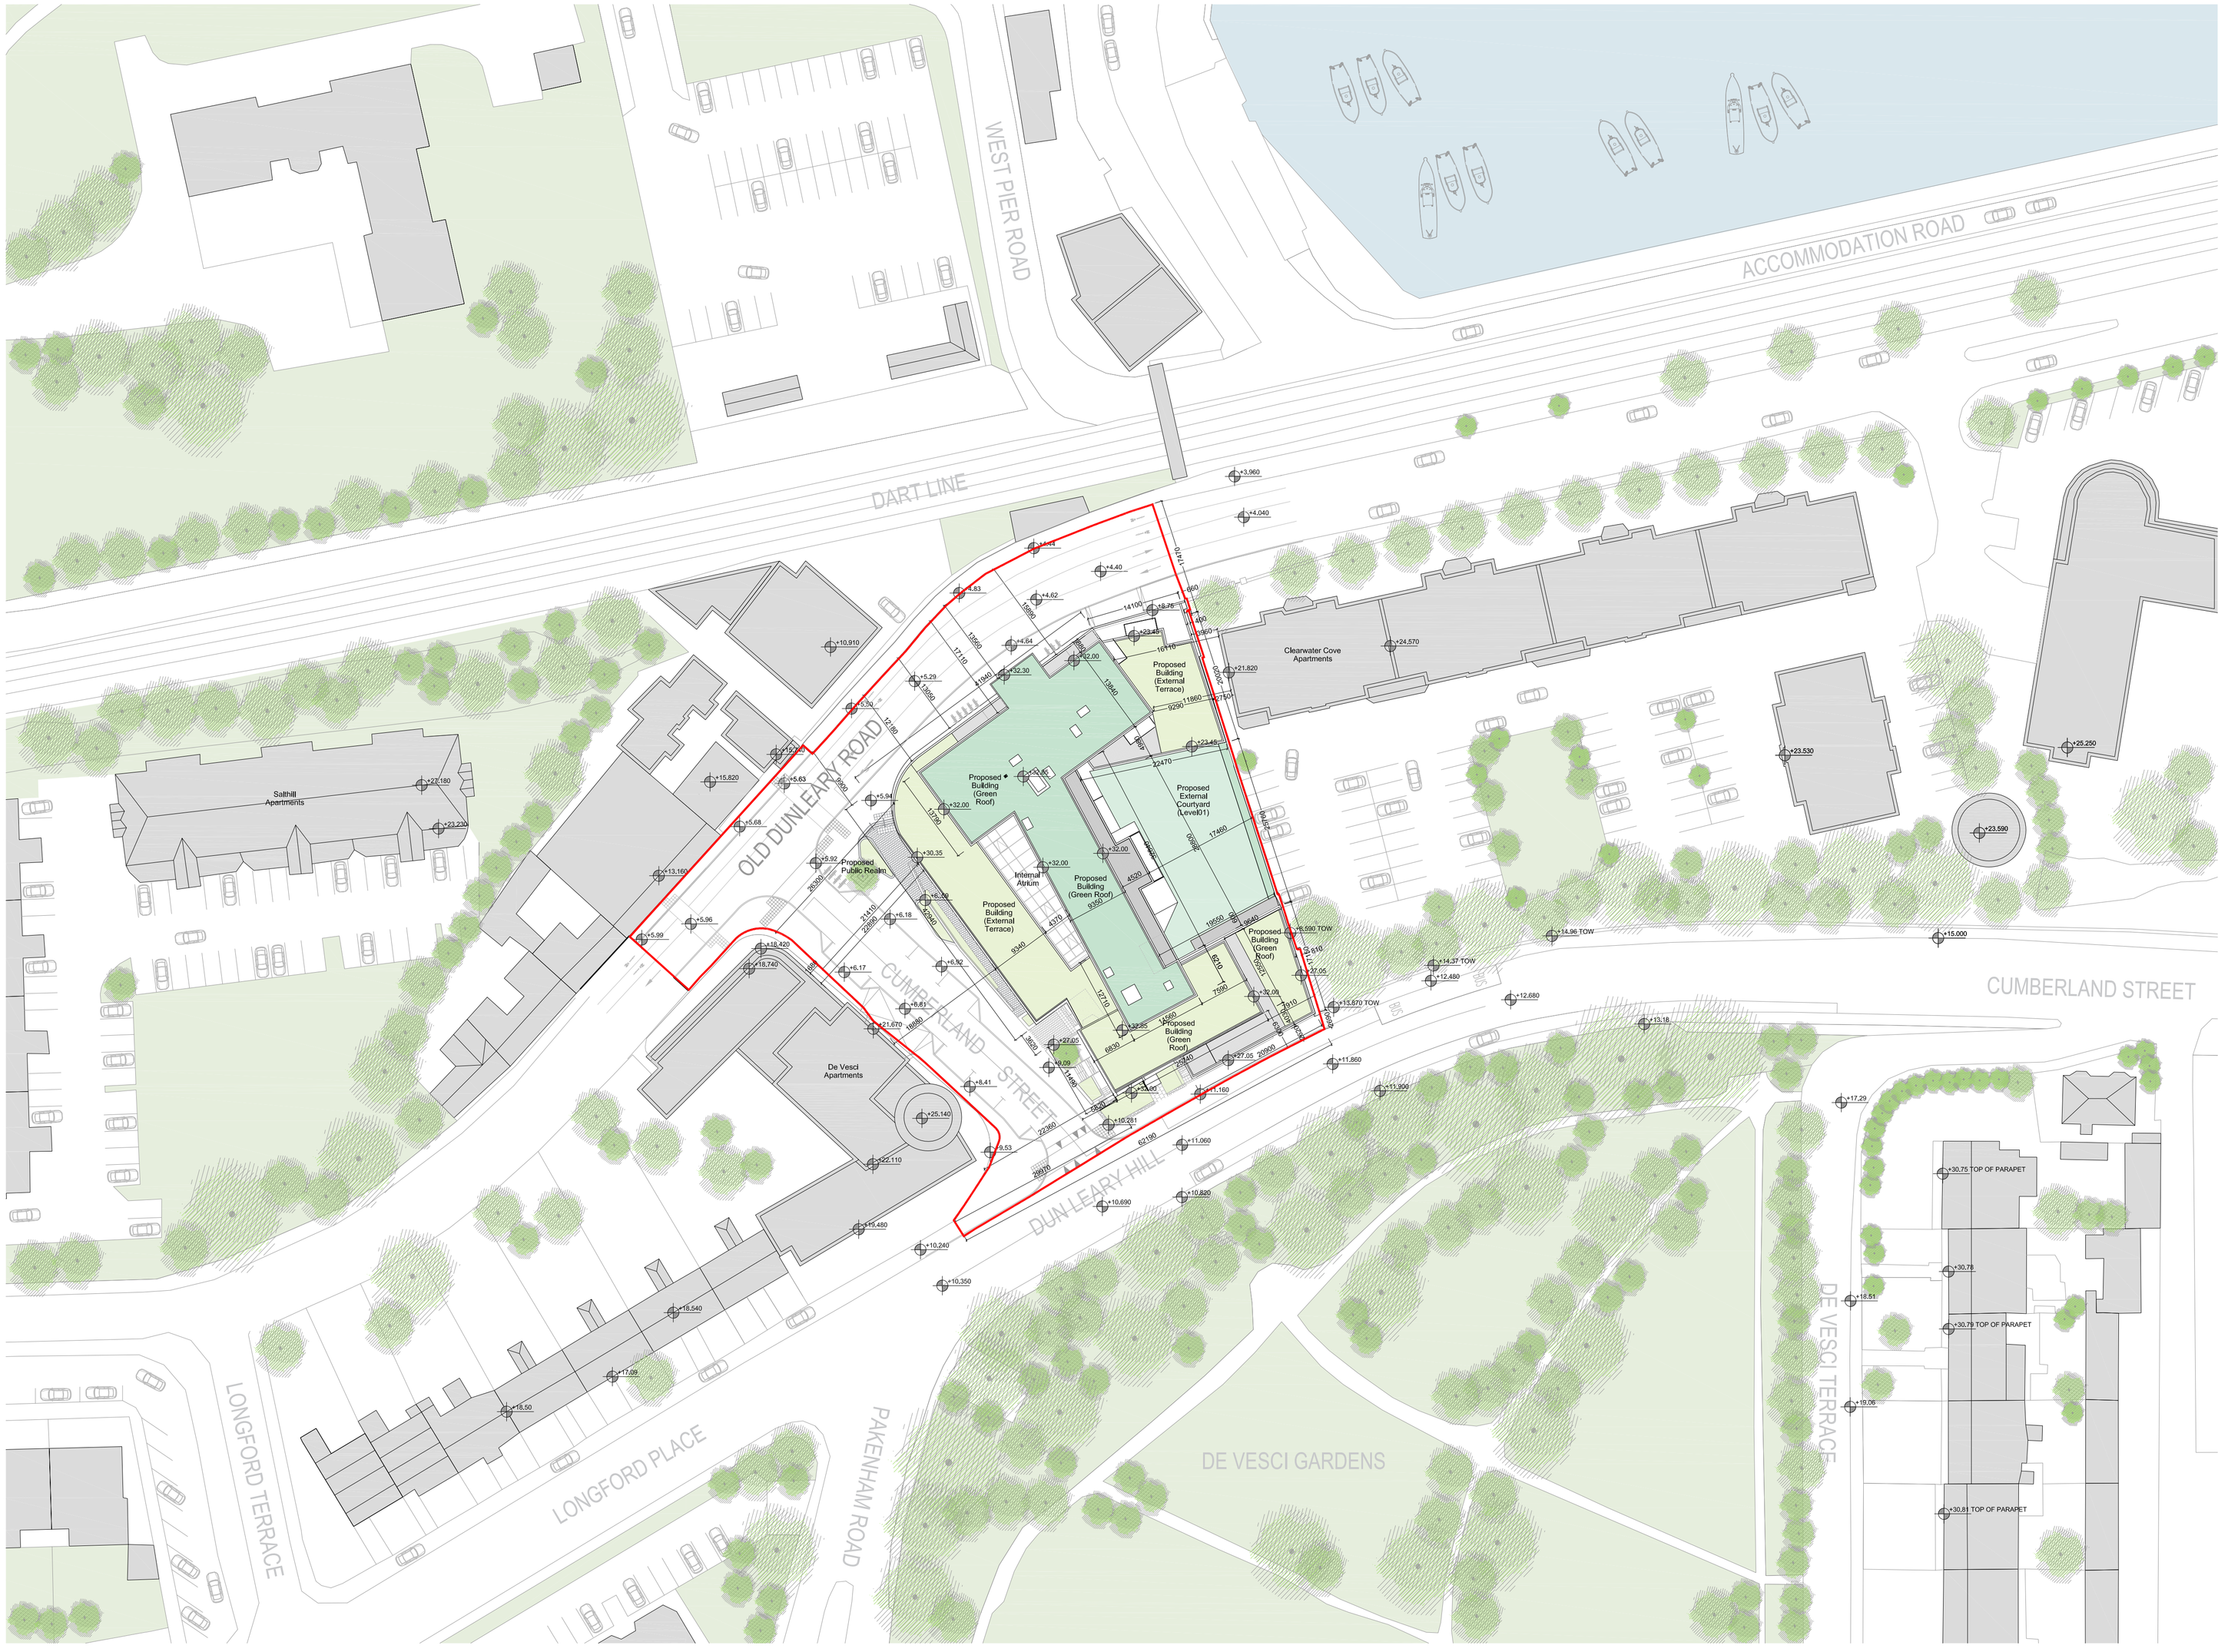


NOTES / LEGEND

LANDS OWNED BY THE APPLICANT PLUS LANDS WHICH ARE THE SUBJECT OF A LETTER OF CONSENT FROM DUN LAOGHAIRE RATHDOWN COUNTY COUNCIL

(FOR FULL DETAILS ON LANDSCAPING WORKS REFER TO LANDSCAPE ARCHITECT'S DRAWINGS)

ALL LEVELS REFER TO ORDNANCE SURVEY DATUM, MALIN HEAD

Key Plan:

Rev:	Date:	Description:	By:
ABP1	07/07/21	ISSUED FOR PLANNING ABP	MOLA
00	06/11/19	ISSUED FOR PRE-APP ABP	MOLA

MOLA
2 Donnybrook Road, Donnybrook, Dublin 4, Ireland
Telephone +353 1 218 3900
www.molaarchitecture.com

Notes:
Do not scale.
Use figured dimensions only.
This drawing is to be read in conjunction with all relevant specifications and drawings.
All dimensions to be checked on site.
In the event of any discrepancies between drawings, the contractor is to inform the Architect immediately.

© COPYRIGHT This drawing or design may not be reproduced without permission.

Stage: PLANNING

Client: TED LIVING LIMITED

Project: THE TED, DUN LAOGHAIRE - BUILD TO RENT

Drawing: PROPOSED SITE PLAN

Date:	Scale:	Int. Job No:
JULY 2021	1:500	19009

Drawing No.:	Status:	Revision:
TED19-MOLA-ZZ-DR-A-XX-102	02	ABP1